




Steel frame building
Dimension: 100*60*20ft (30.48*18.07*5.673M)
5 20' cubicles. 12.5 ° roof slope.

No.	Item	No.	Size(mm)	Length (mm)	Amount	No.
1	Pillars	GZ1	HM194*150*6*9	5850	2	KMY-1
2	Pillars	GZ2	HM194*150*6*9	5850	2	
3	Pillars	GZ3	HM194*150*6*9	5850	2	
4	Pillars	GZ4	HM194*150*6*9	5850	2	
5	Pillars	GZ5	HM194*150*6*9	5850	4	
6	Pillars	GZ6	HM194*150*6*9	5809	1	
7	Pillars	GZ7	HM194*150*6*9	5809	1	
8	Pillars	GZ8	HM194*150*6*9	5809	2	
9	Pillars	GZ9	HM194*150*6*9	5809	1	
10	Pillars	GZ10	HM194*150*6*9	5809	1	
11	rafters	GL1	HN198*99*4.5*7	4599	2	KMY-2
12	rafters	GL2	HN198*99*4.5*7	4599	2	
13	rafters	GL3	HN198*99*4.5*7	4599	4	
14	rafters	GL4	HN198*99*4.5*7	4599	2	
15	rafters	GL5	HN198*99*4.5*7	4599	2	
16	rafters	GL6	HN250*125*6*9	4568	2	
17	rafters	GL7	HN250*125*6*9	4568	2	
18	rafters	GL8	HN250*125*6*9	4568	4	
19	rafters	GL9	HN250*125*6*9	4568	2	
20	rafters	GL10	HN250*125*6*9	4568	2	
21	angle steel brace	ZC1	L80*6	6282	12	KMY-3
22	angle steel brace	ZC2	L80*6	7176	8	
23	High-strength bolt	/	M20*70		292	KMY-4
24	common bolt	/	M16*50		42	

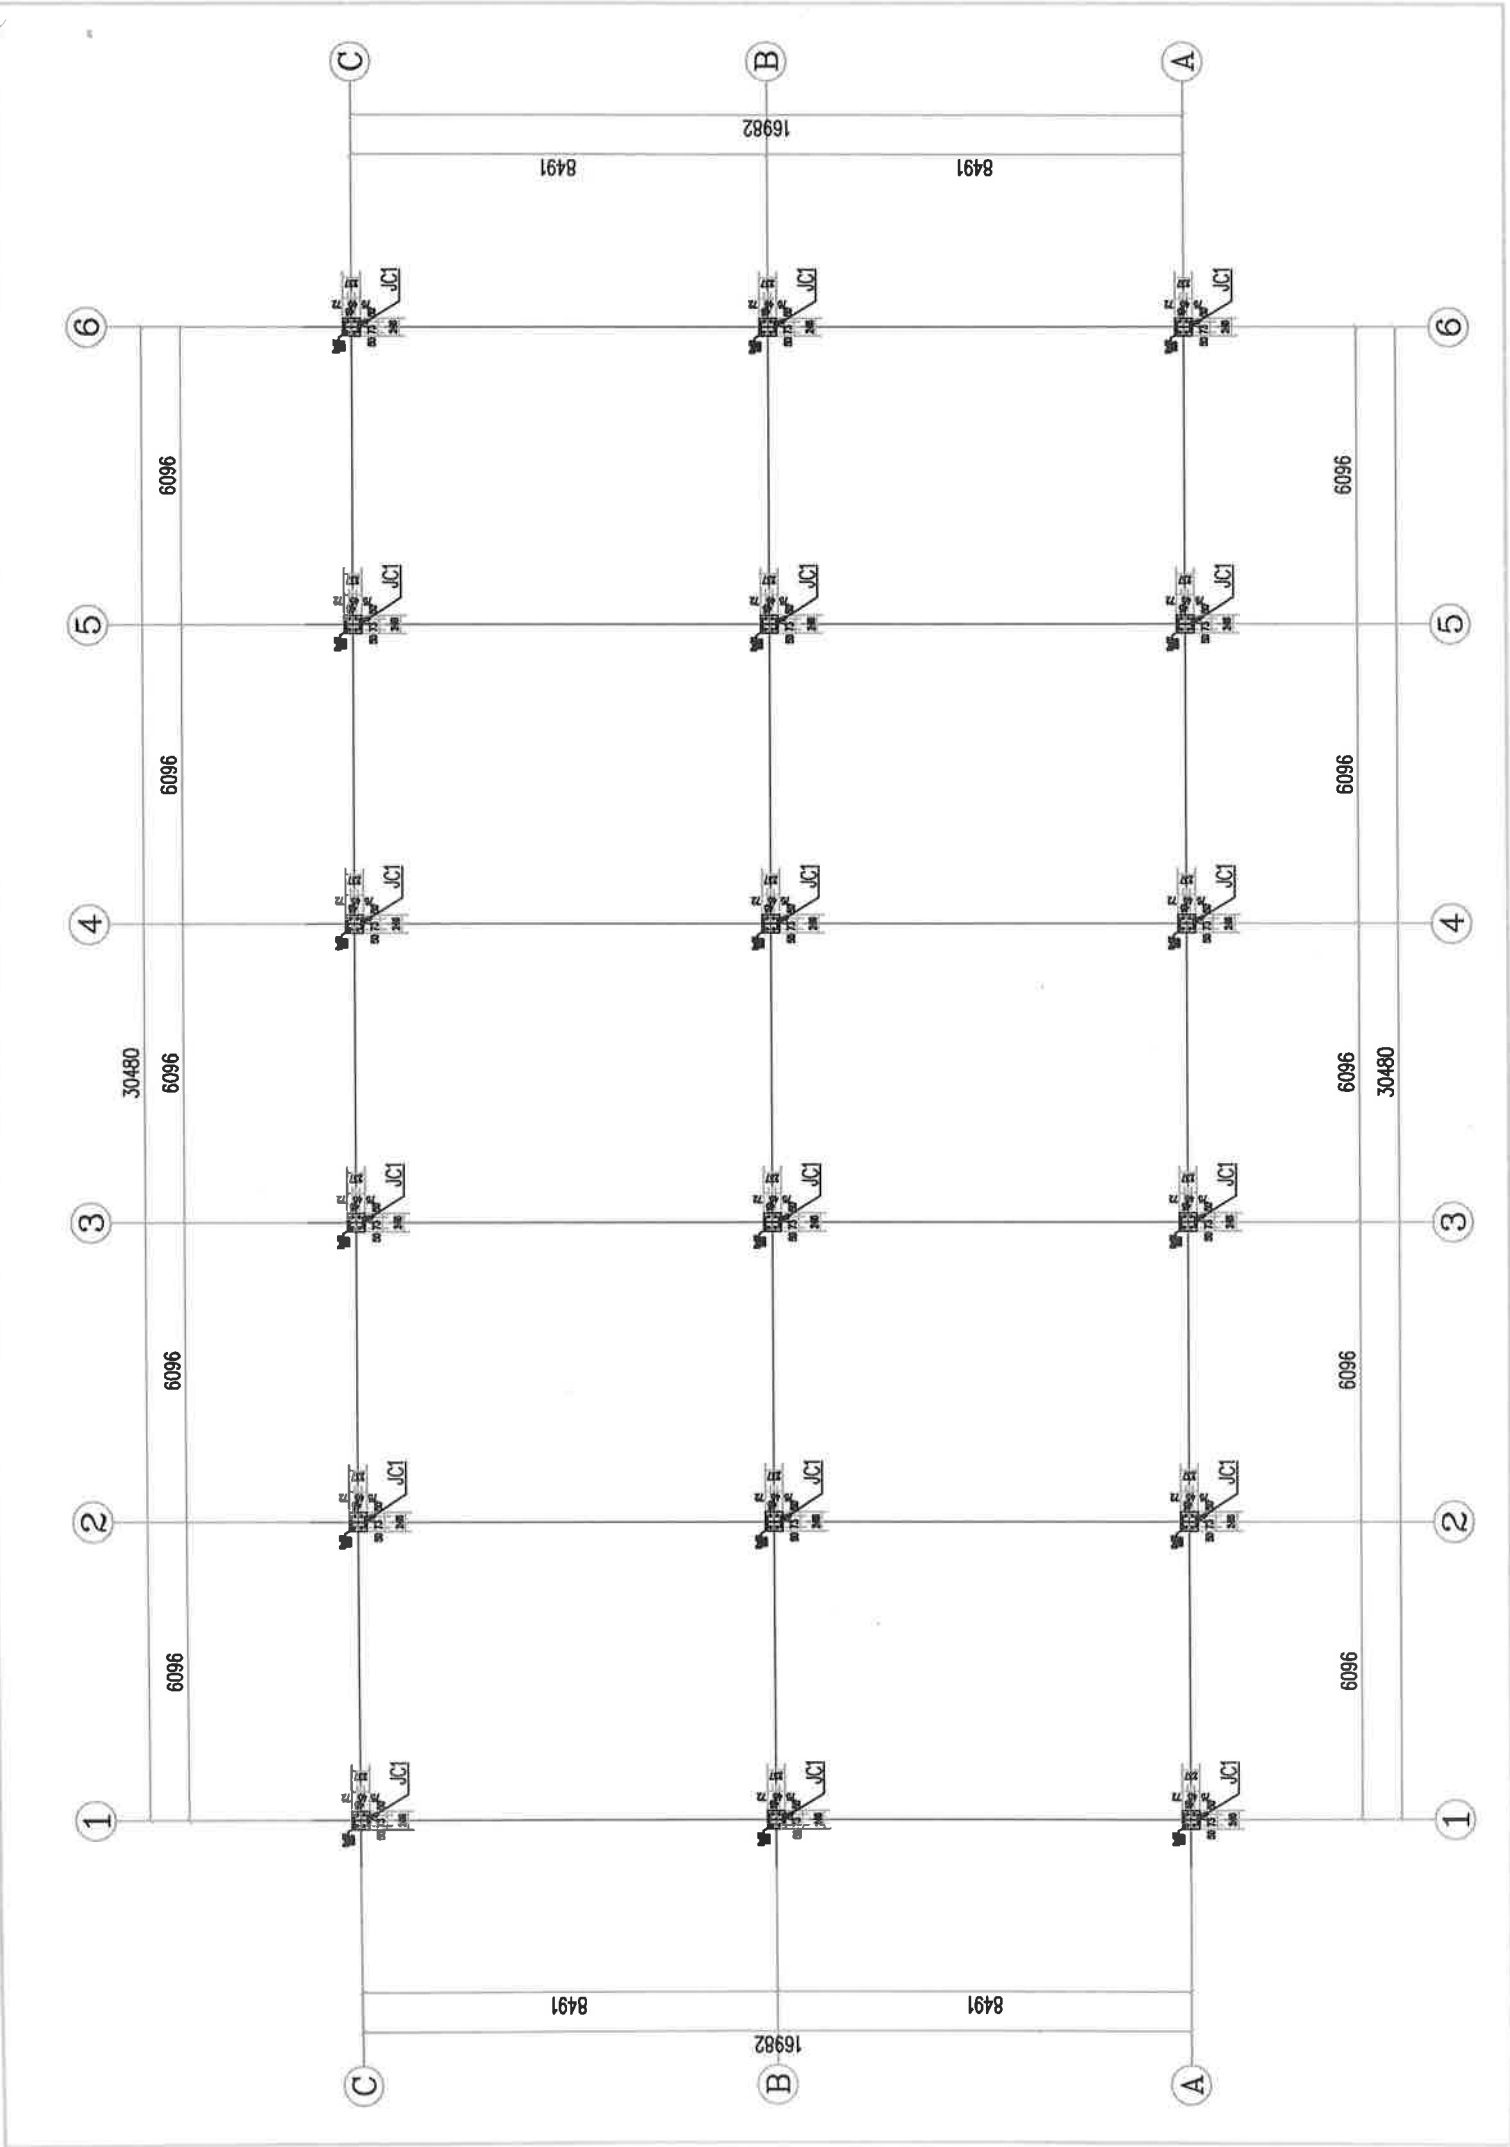

item	No.	Size
Pillars	GZ	HM194*150*6*9
rafters	GL	HN198*99*4.5*7
rafters	GL	HN250*125*6*9
roof supports	ZC	Angle bar L80*6

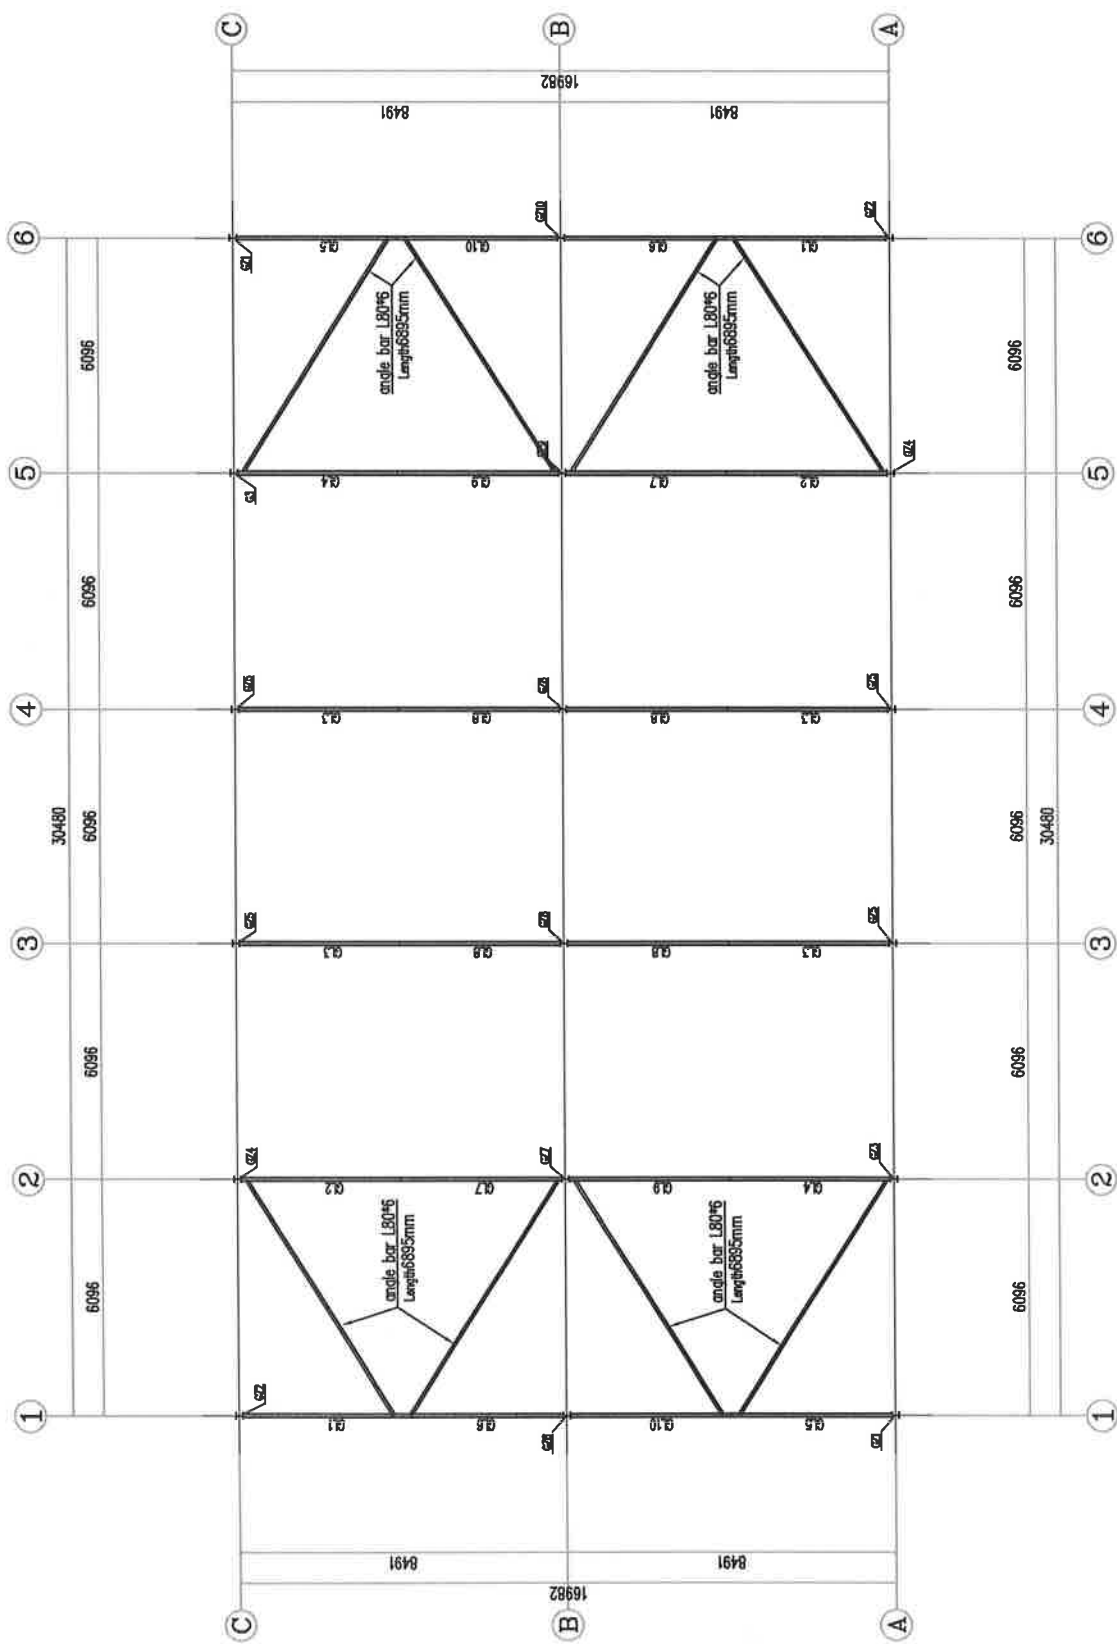

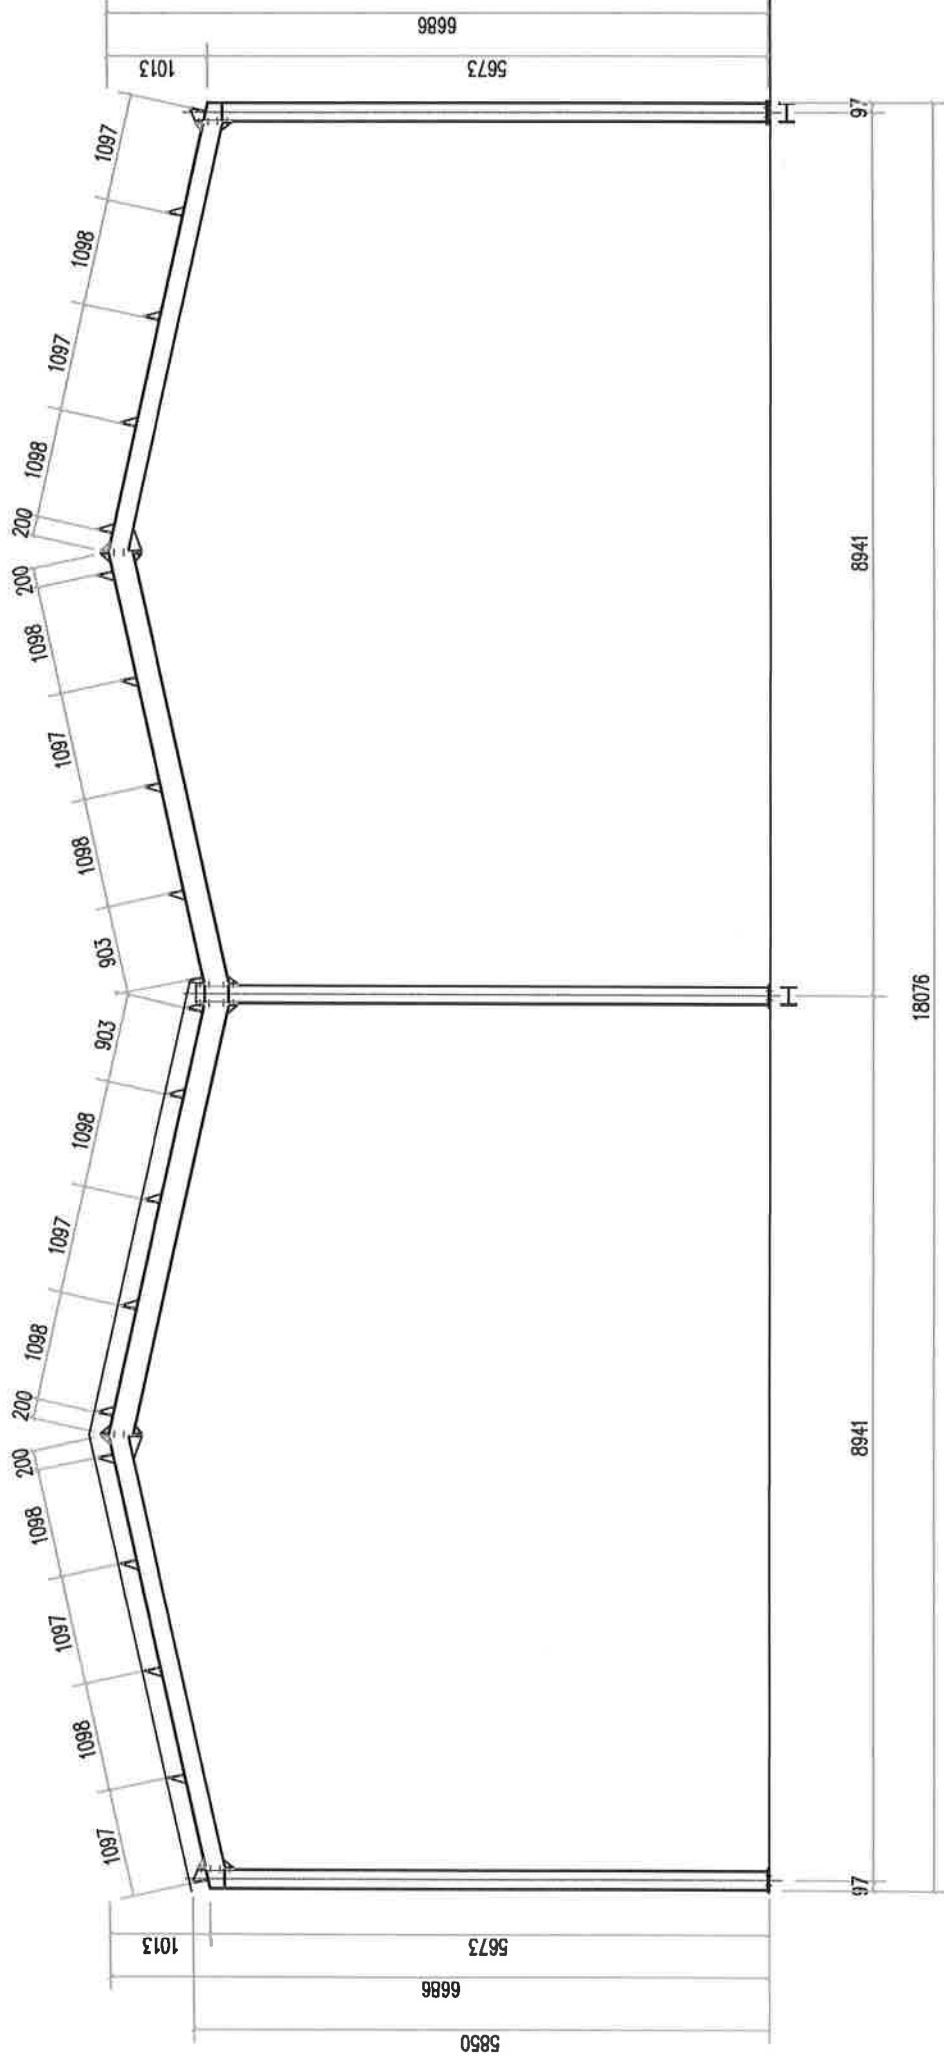

Dimension: 100*60*20ft
(30.48*18.07*5.673m)
INSTALLATION DRAWING

